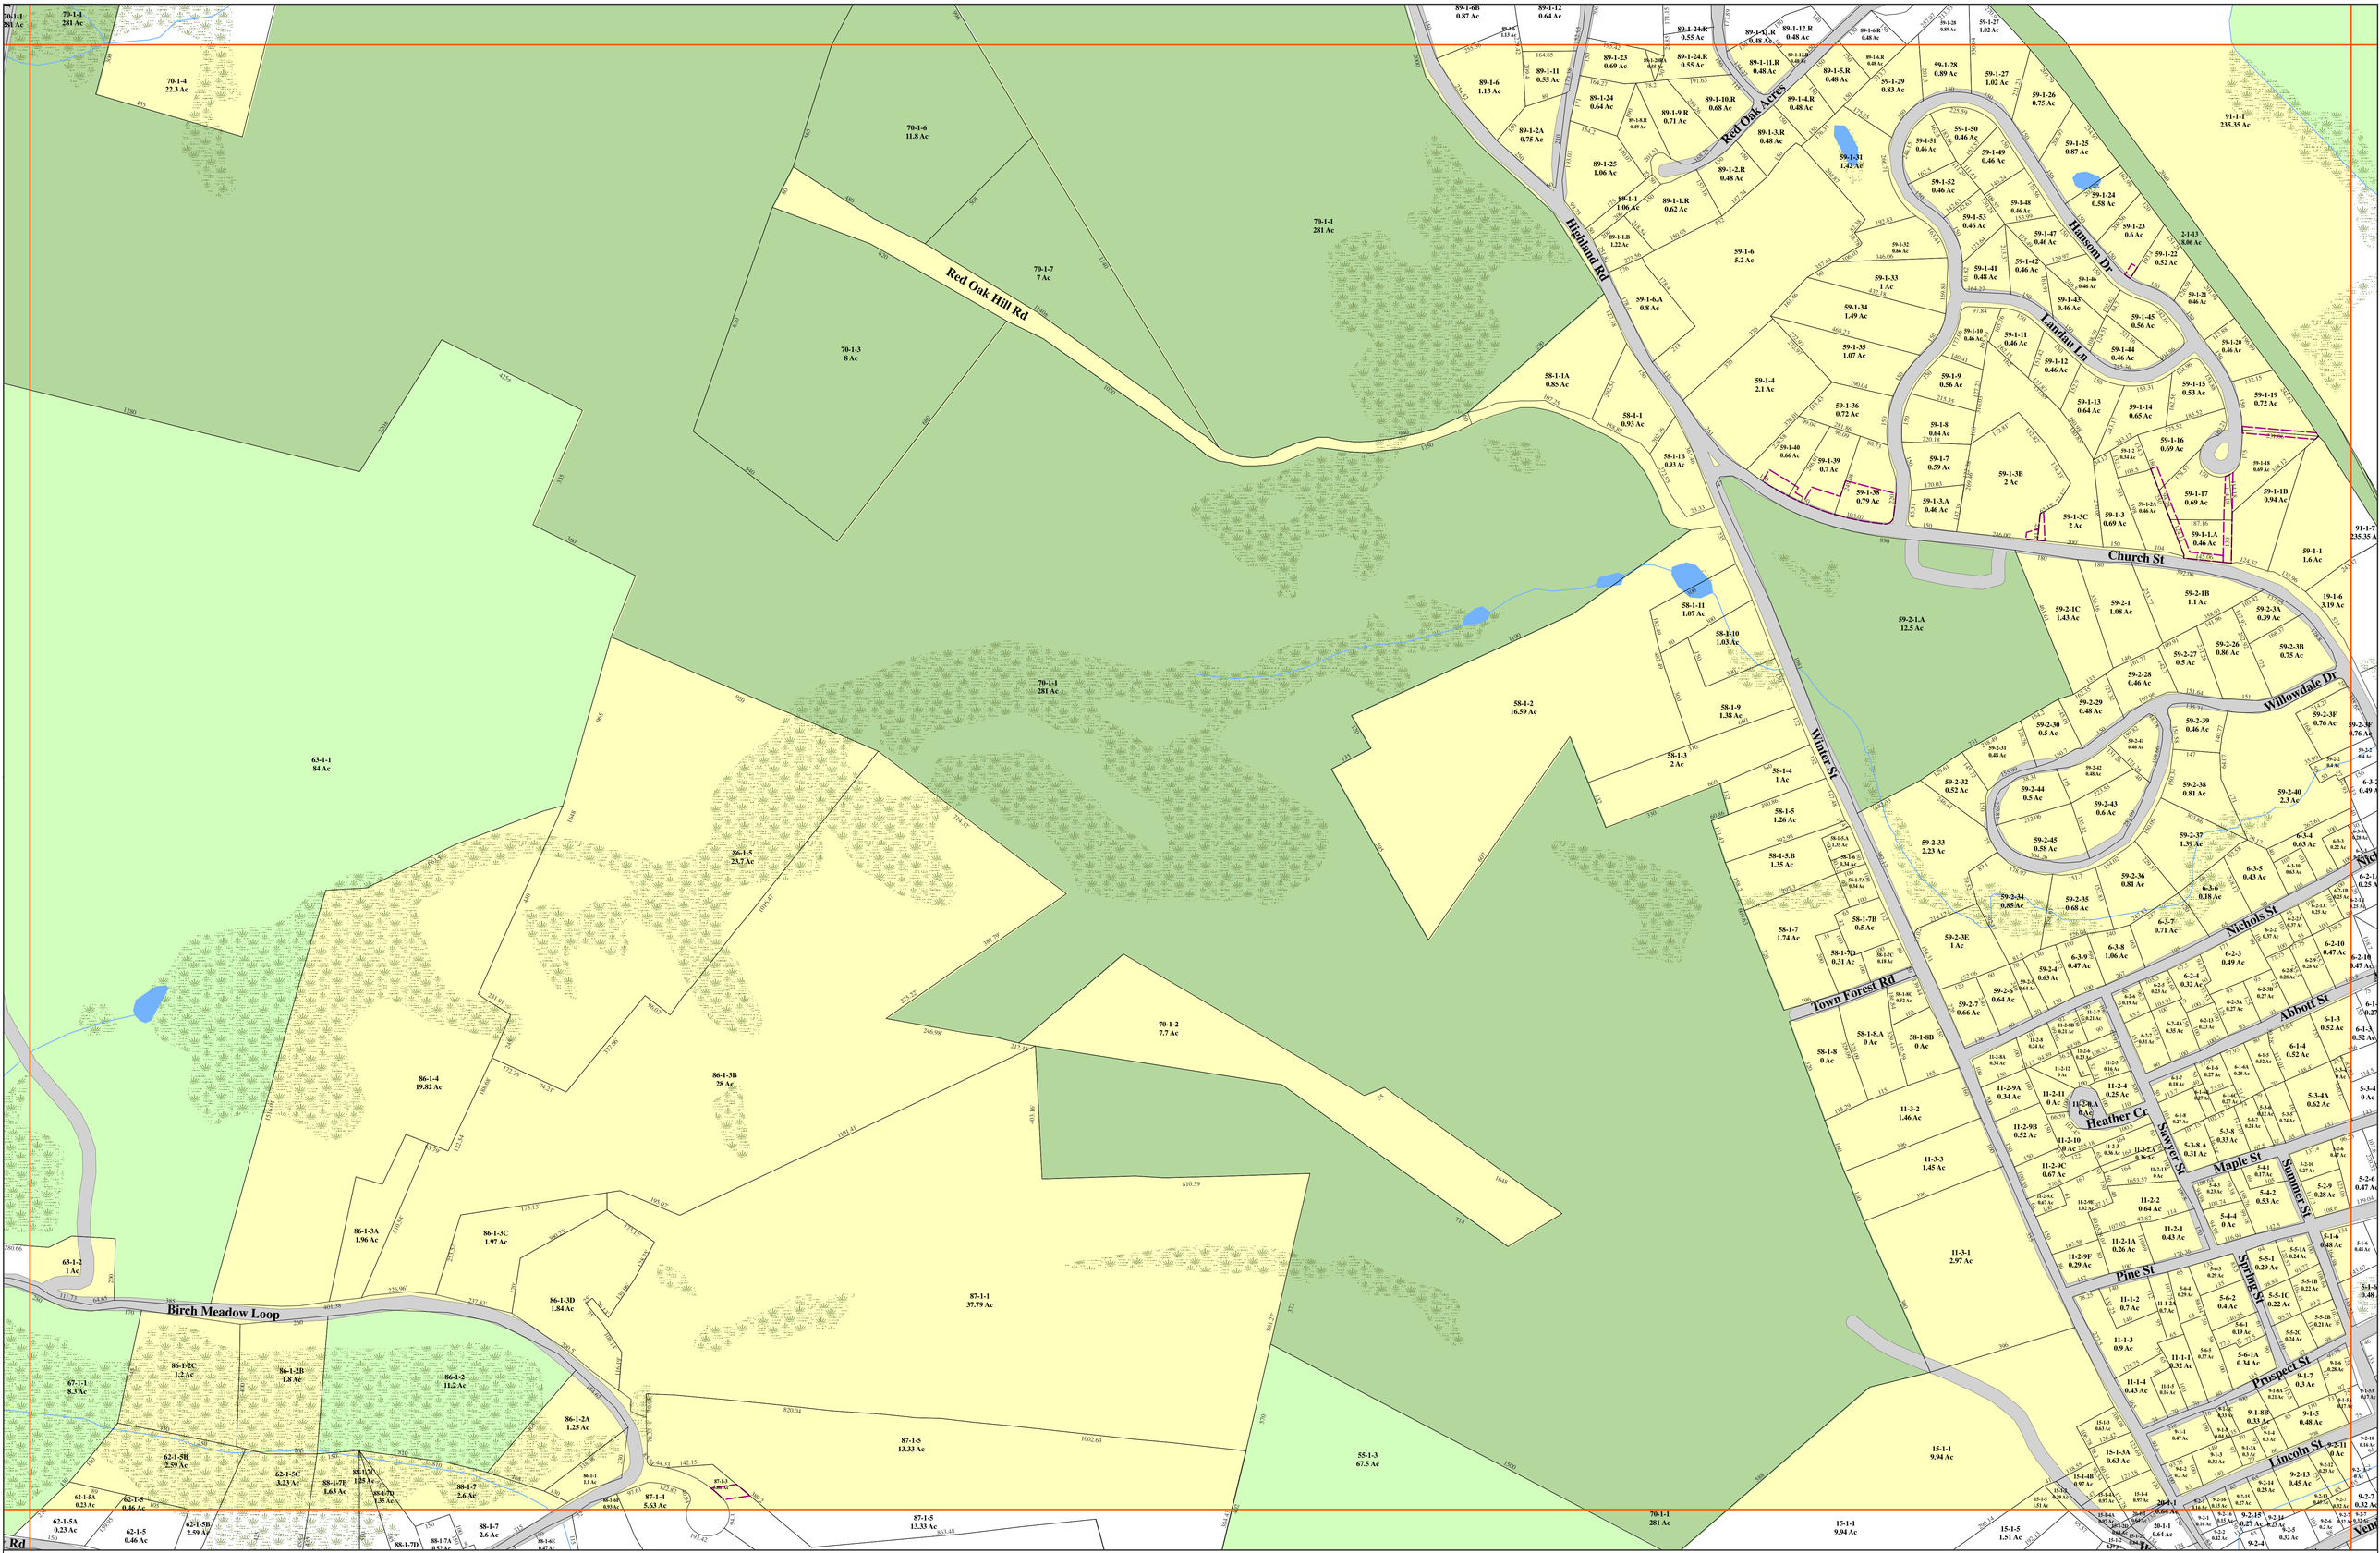

Town of Merrimac
Property Parcel Map
F

Scale: 1:2,400 1 inch equals 200 feet

200 100 0 200 400 600 Feet

TOWN OF MERRIMAC, MASS. INCORPORATED 1876

Legend

- Town Boundaries
- Property Parcels
- Roads
- Lakes, Rivers, Ponds and Reservoirs
- Streams
- Wetlands
- Easements

Open Space

- State
- Municipal
- Private

Map Revision Date: As of January 1, 2007

Notes

This map is for assessment purposes only. It is not a valid document for legal description or conveyance. Lot dimensions were compiled from existing assessor maps and survey based plans. For legal determination please refer to parcel specific deeds or the Town of Merrimac Assessor Office.

* Wetlands Note: The wetlands shown on the map do not depict their actual extent or boundary. A wetlands scientist should be consulted if a delineation is required.

Path: J:\ArcGIS\Merrimac\Merrimac Assessor Maps

MERRIMACK VALLEY PLANNING COMMISSION

Prepared by: Merrimack Valley Planning Commission (MVPC)
160 Main Street Haverhill, Ma 01830
A State Designated Regional GIS Service Center